PERKINS+WILL

FIRST RISER @ OPENING

UPTURN BEAM

SAM

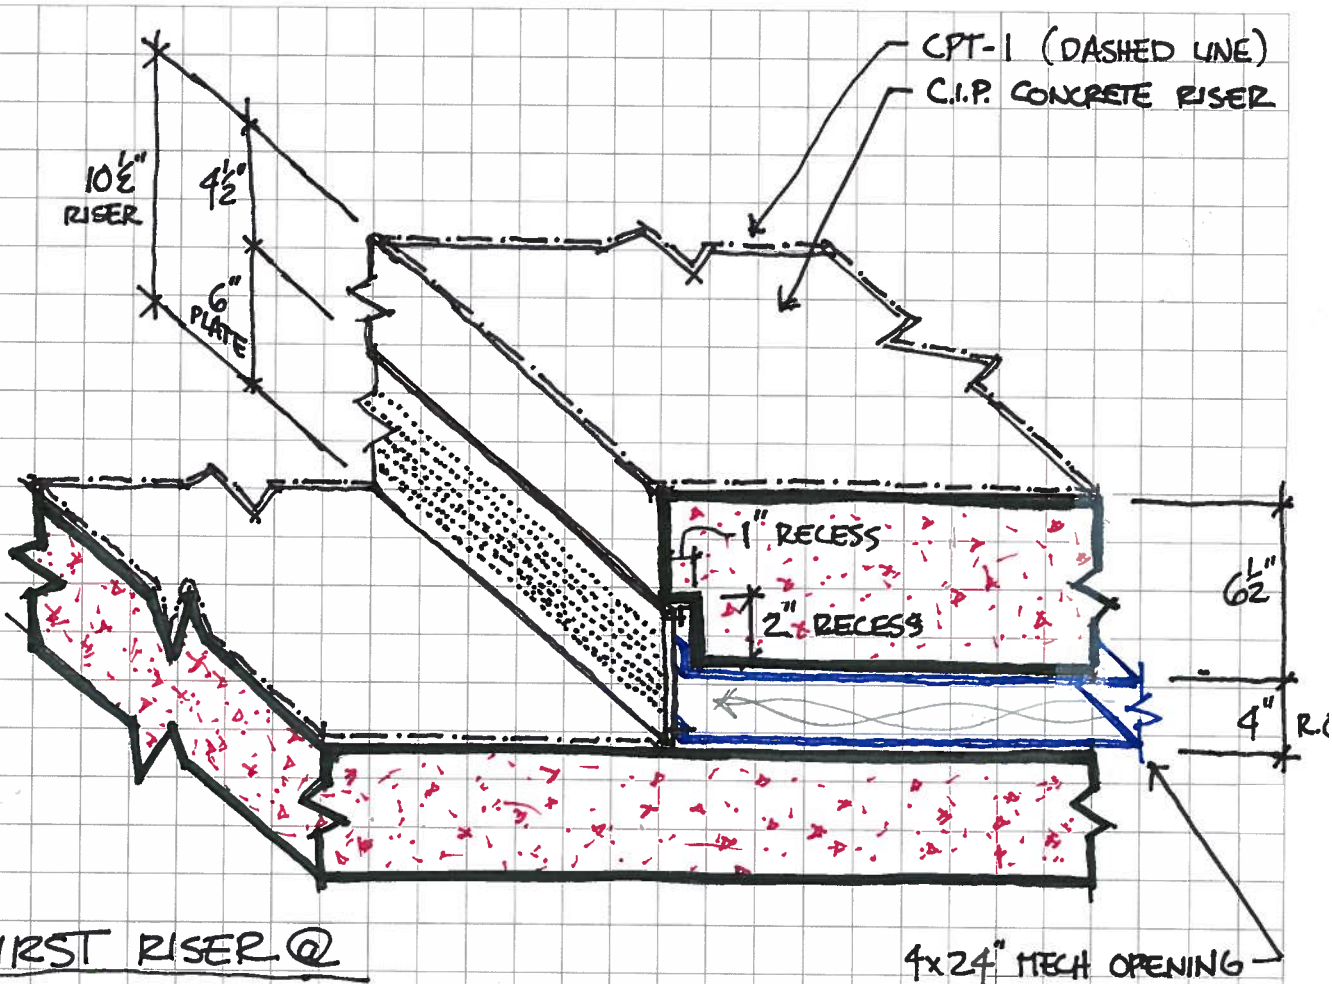

FIRST RISER @ NON-OPENING

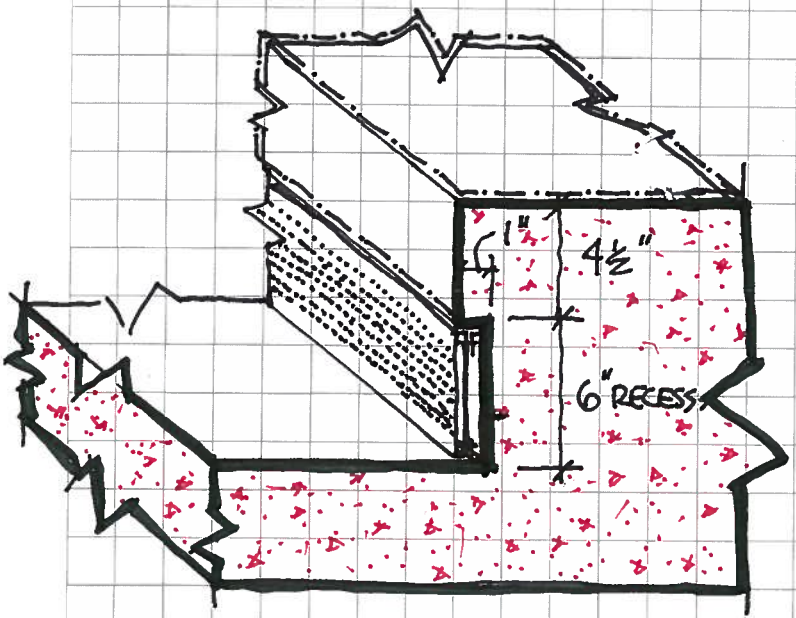

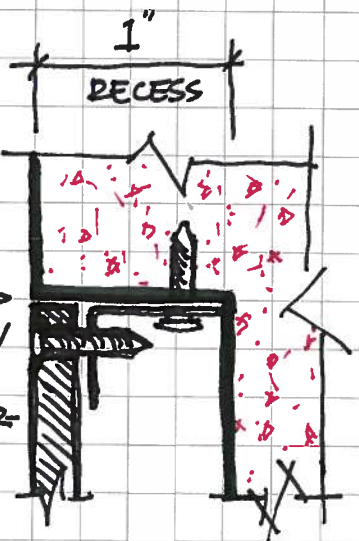

CONTRACTOR TO COORDINATE ATTACHMENT OF SHEET METAL CLIP TO CAPTURE TOP / BOTTOM METAL PANEL COUNTER-SUNK SCREW. SCREW TO HAVE ARCHITECTURAL HEAD. FINISH TO MATCH PANEL - FT-9.

PERKINS+WILL

TYPICAL RISER @ OPENING
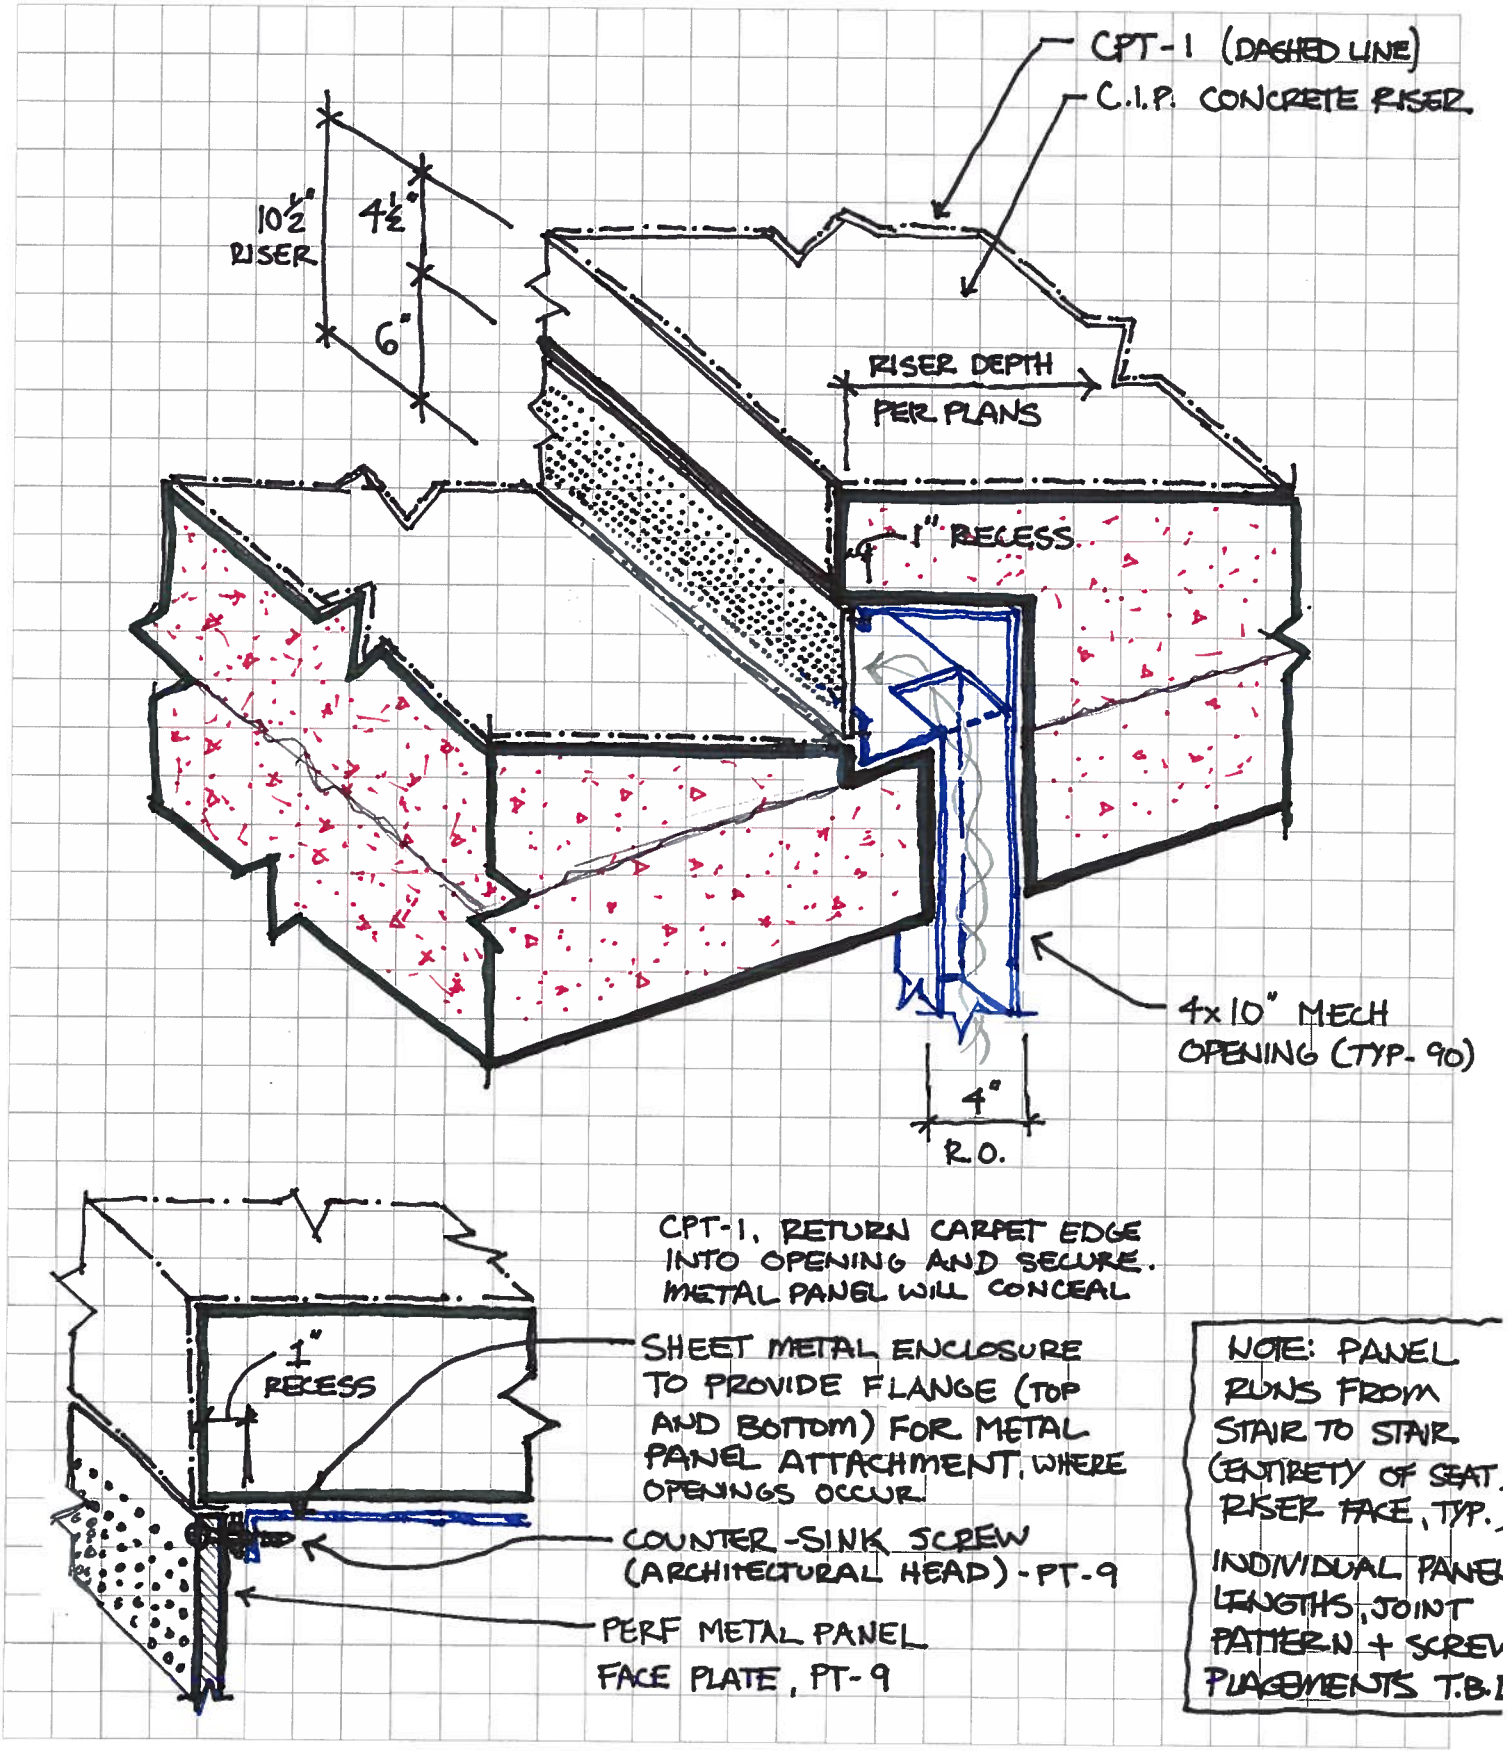
SAM